Date	Drawn	Check	Description	Rev.
24/05/18	***	***	Plans Updated	A
14/06/18	***	***	Plans Updated	B
25/06/18	***	***	Plans Updated	C
26/06/18	***	***	Title Block Amended	D
04/03/19	***	***	PLans updated follwing pre application comments	E
13/03/19	***	***	PLans updated follwing pre application comments	F
14/03/19	***	***	PLans updated follwing pre application comments	G

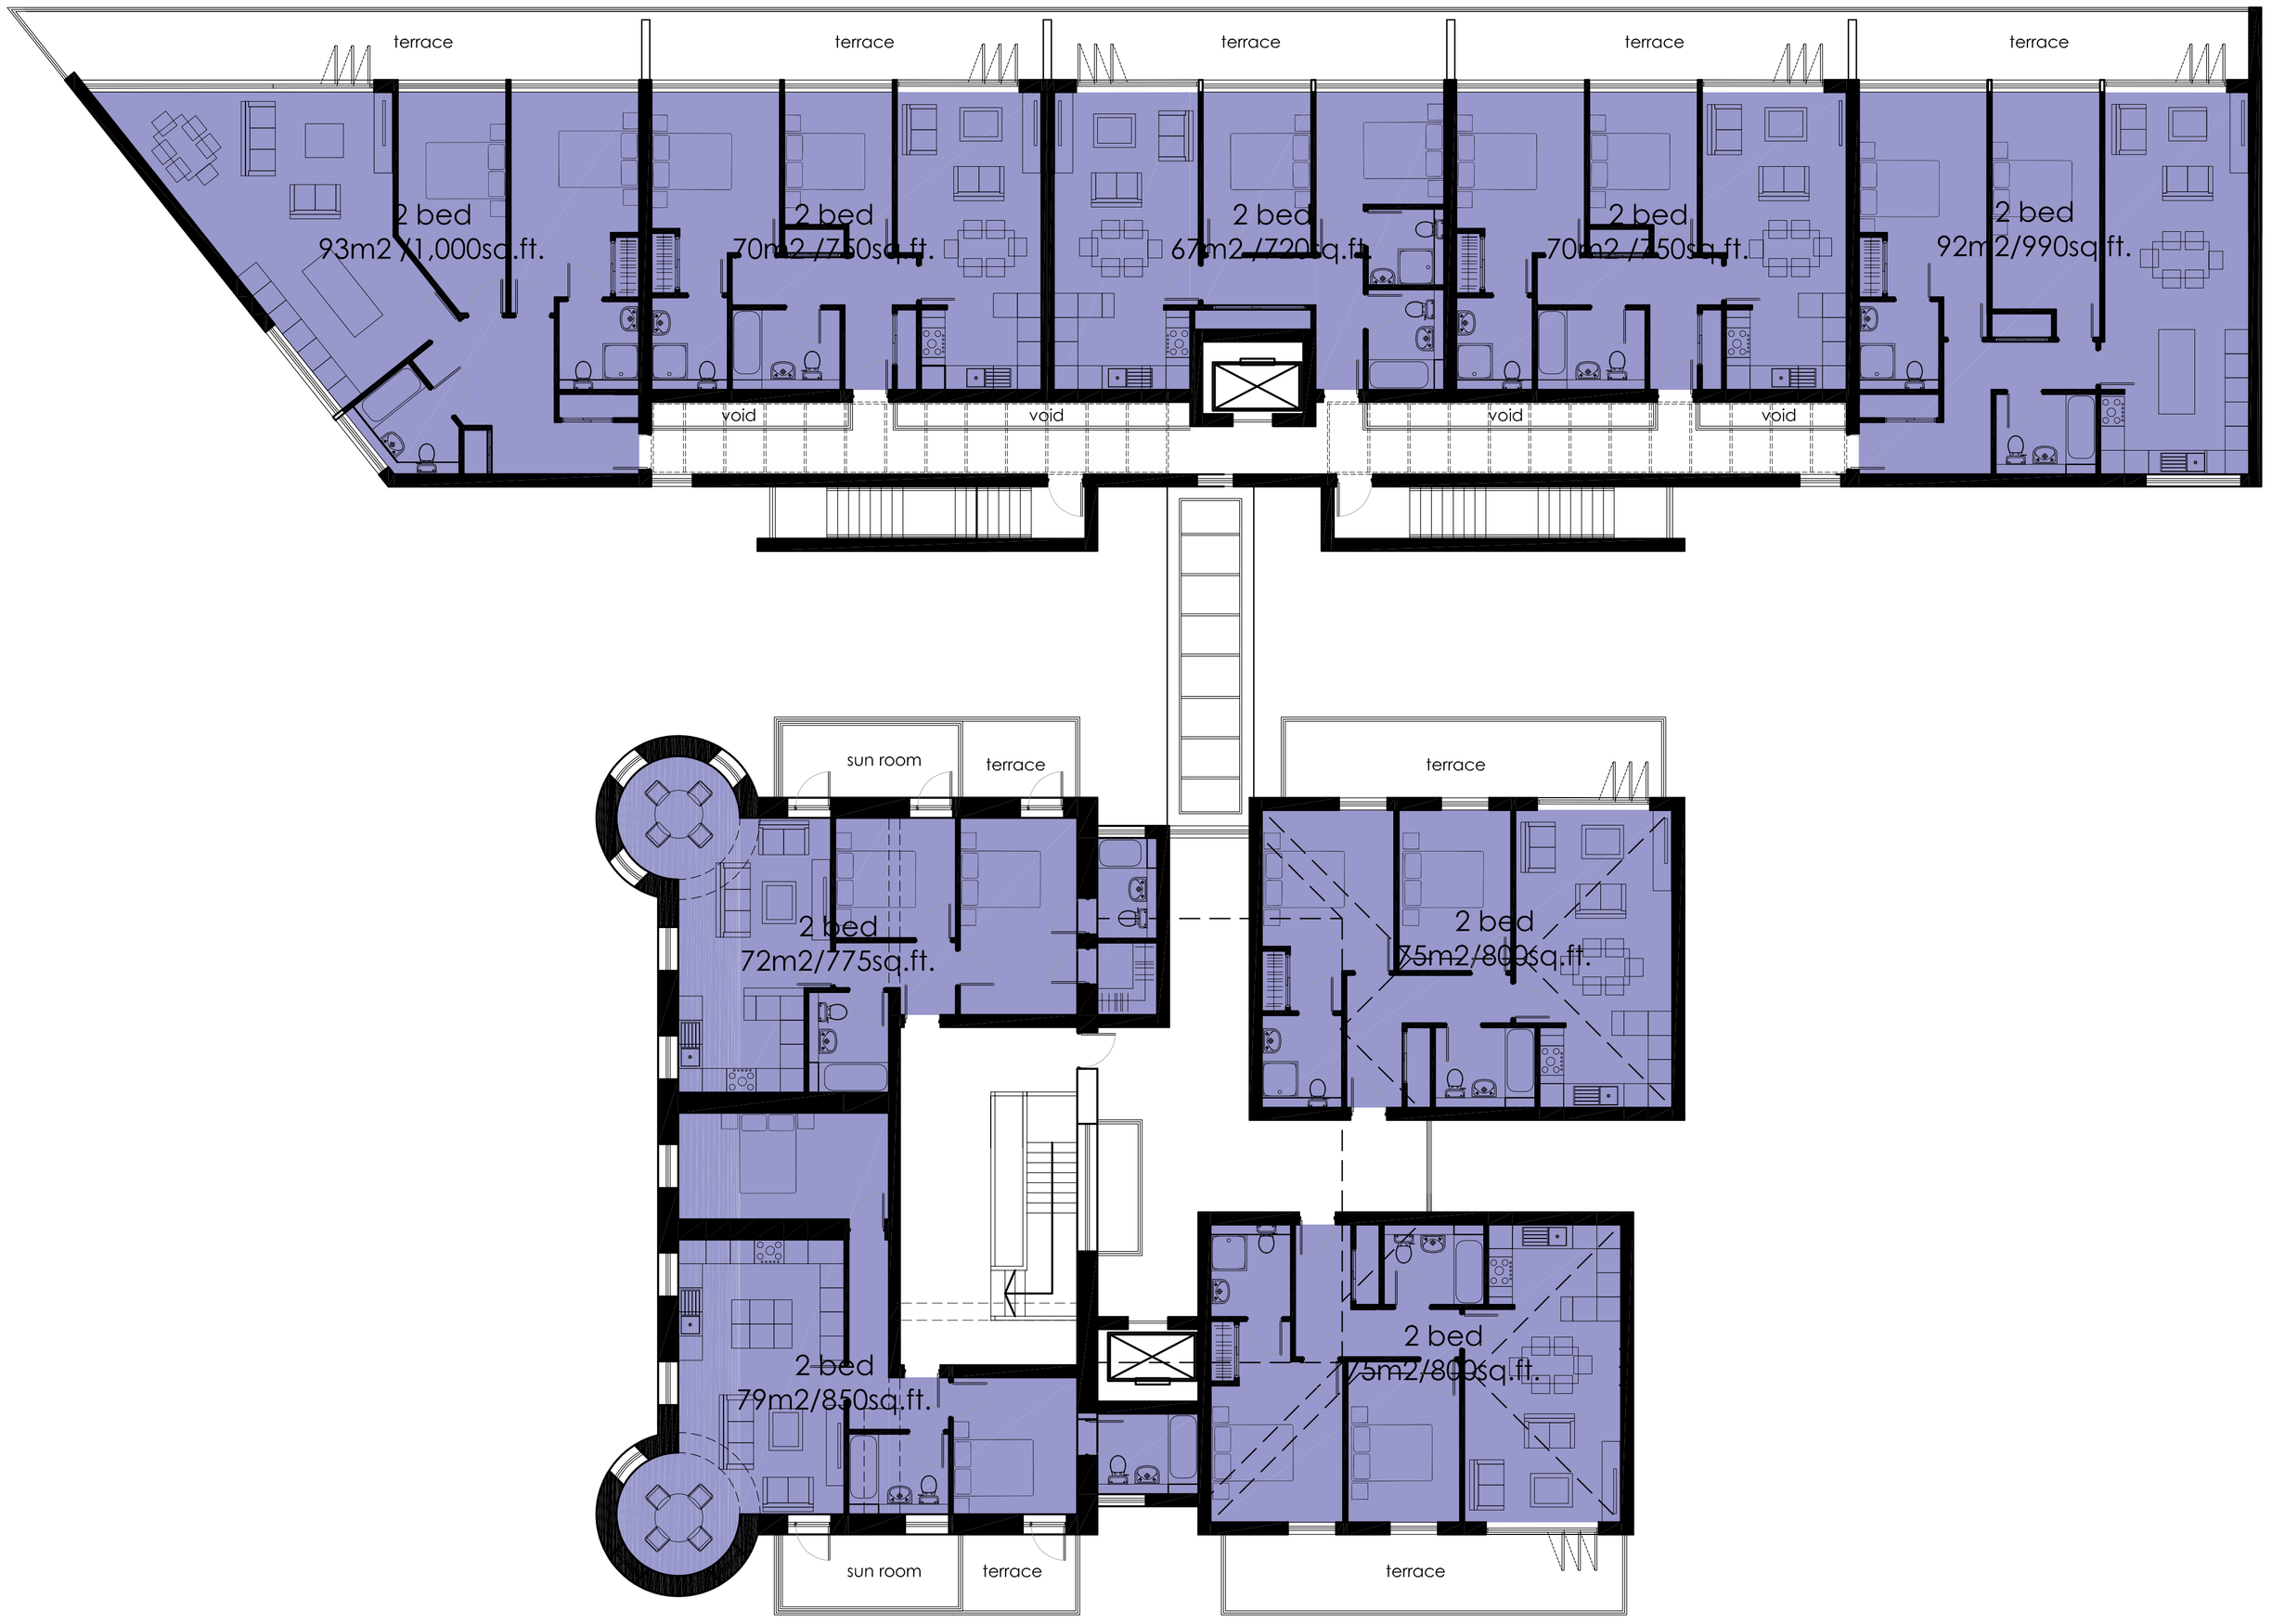

FIRST FLOOR PLAN

Dunraven Court, Southerndown
Vale of Glamorgan
Wales, CF32 0RW

Job No. 16_076
Dwg No. AL(0)11
Rev. G

Title: Proposed First Floor Plan

Date: 16/03/18
Drawn: IWJ
Scale: 1:100 @ A1

C2J Architects & Environmental · Town planners & Urban design
Unit 1A, Compass Business Park, Pacific Road, Cardiff, CF24 5HL
www.c2jarchitects.co.uk tel: 029 20482100